333 PHX | Existing Floor Plan (base)

333 E. Portland St., Phoenix AZ - a Phoenix event and production space - main hall setup diagram - scale 1/8" = 1'-0" on 11 x 17 (print at 100%)

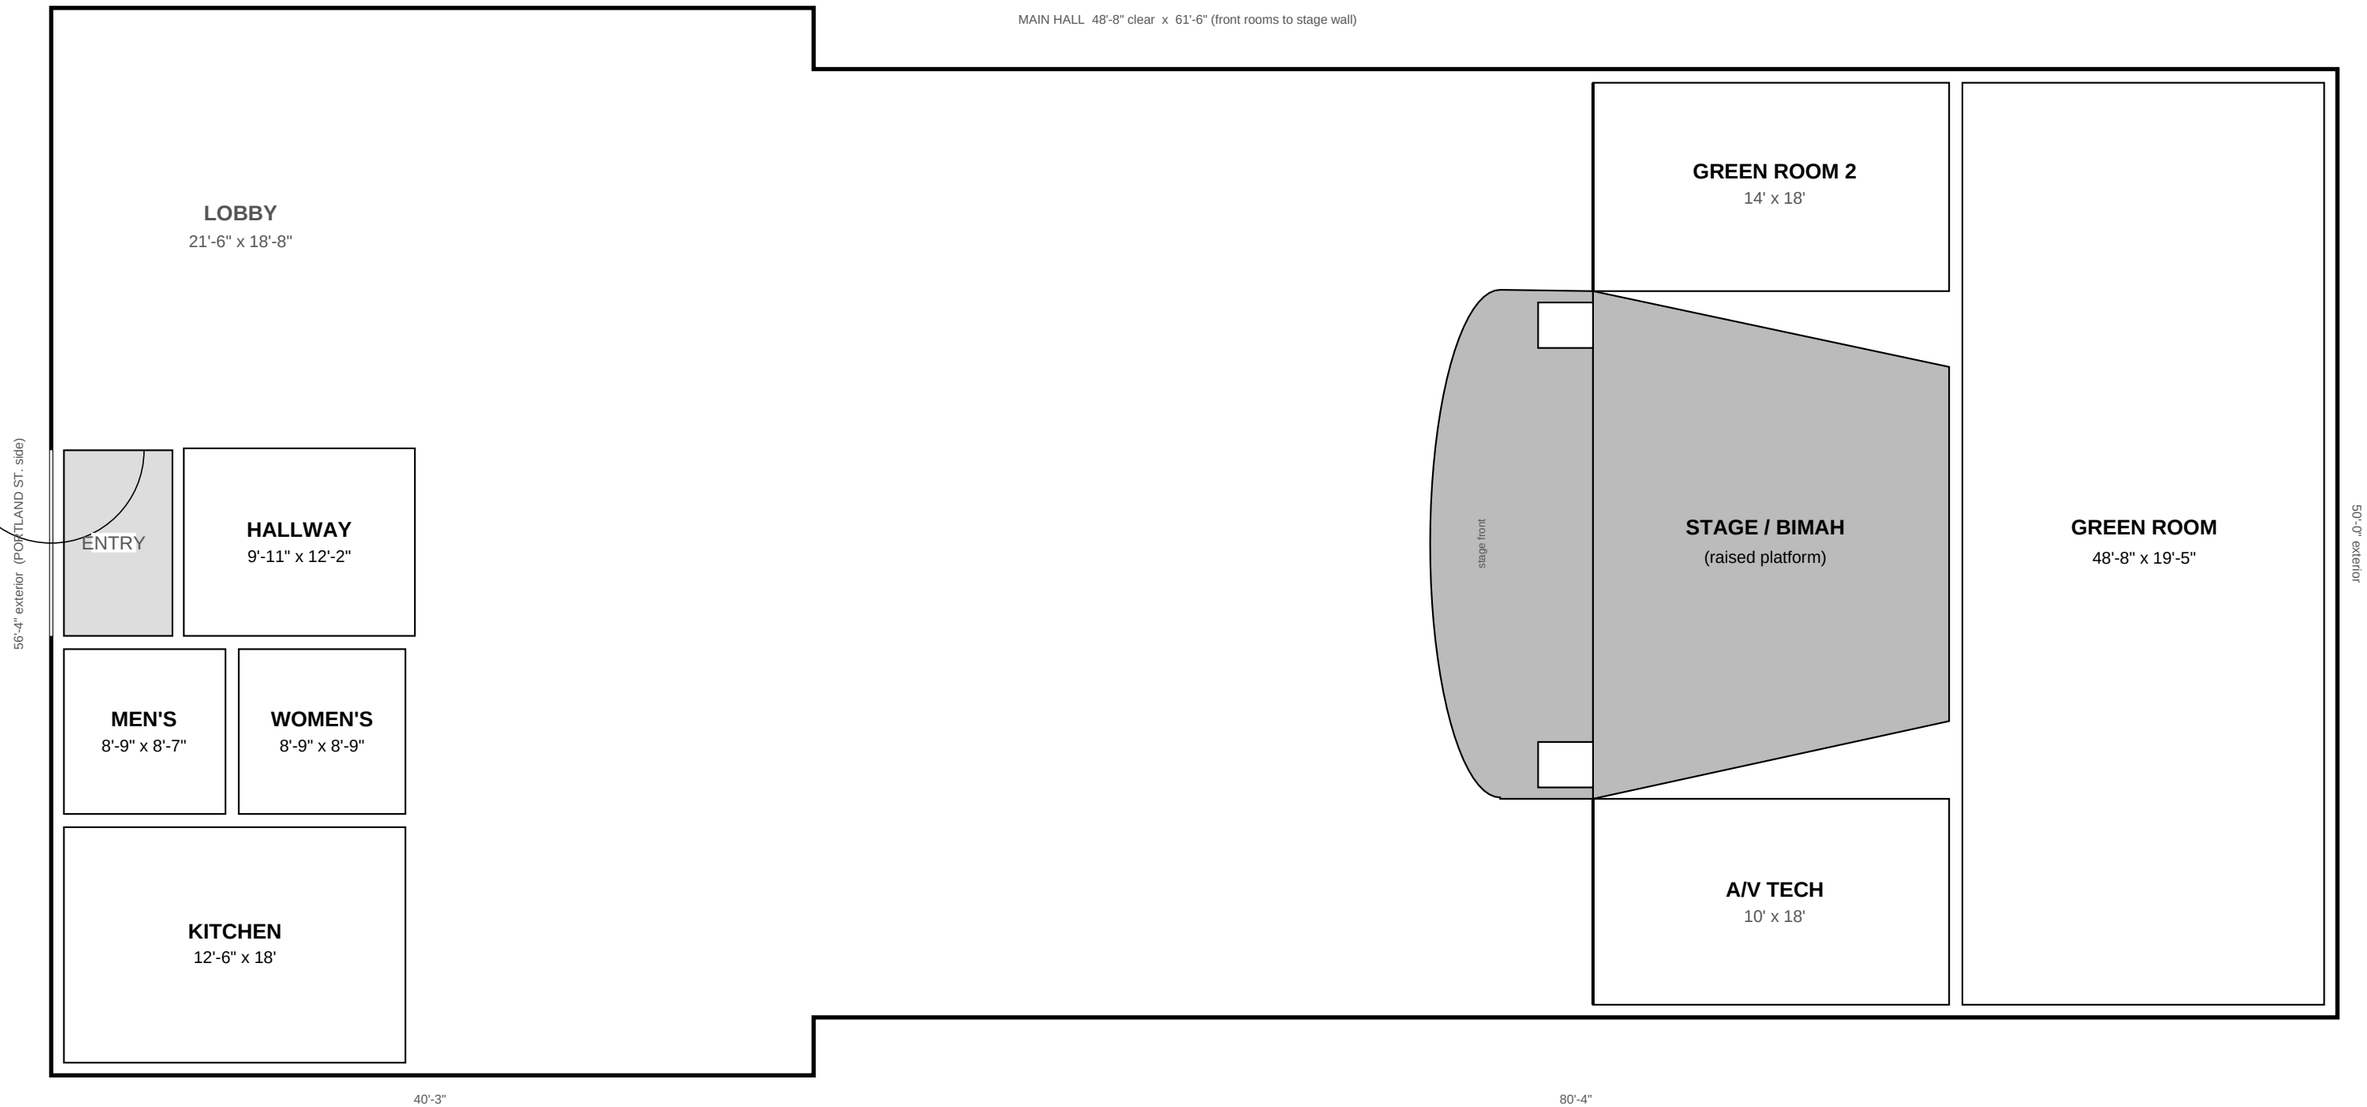

Source: 333_synagogue_drawings_00 floor plan + ALTA survey (Mar 2015). Walls scaled from the drawing; dims approx. +/- 1'.
Chairs 18", rounds 60", classroom tables 8' x 18", farm tables 8' x 36". Verify egress, aisle widths and occupant load with Phoenix Fire before use.
Prepared Sep 2026 for event planning only - not for construction.

333 PHX | Theatre Seating

333 E. Portland St., Phoenix AZ - a Phoenix event and production space - main hall setup diagram - scale 1/8" = 1'-0" on 11 x 17 (print at 100%)

14 rows x 24 chairs = 336 seats | rows at 36" pitch, 4' center aisle, ~4' clear to stage front | back two rows removed to keep the front doors clear

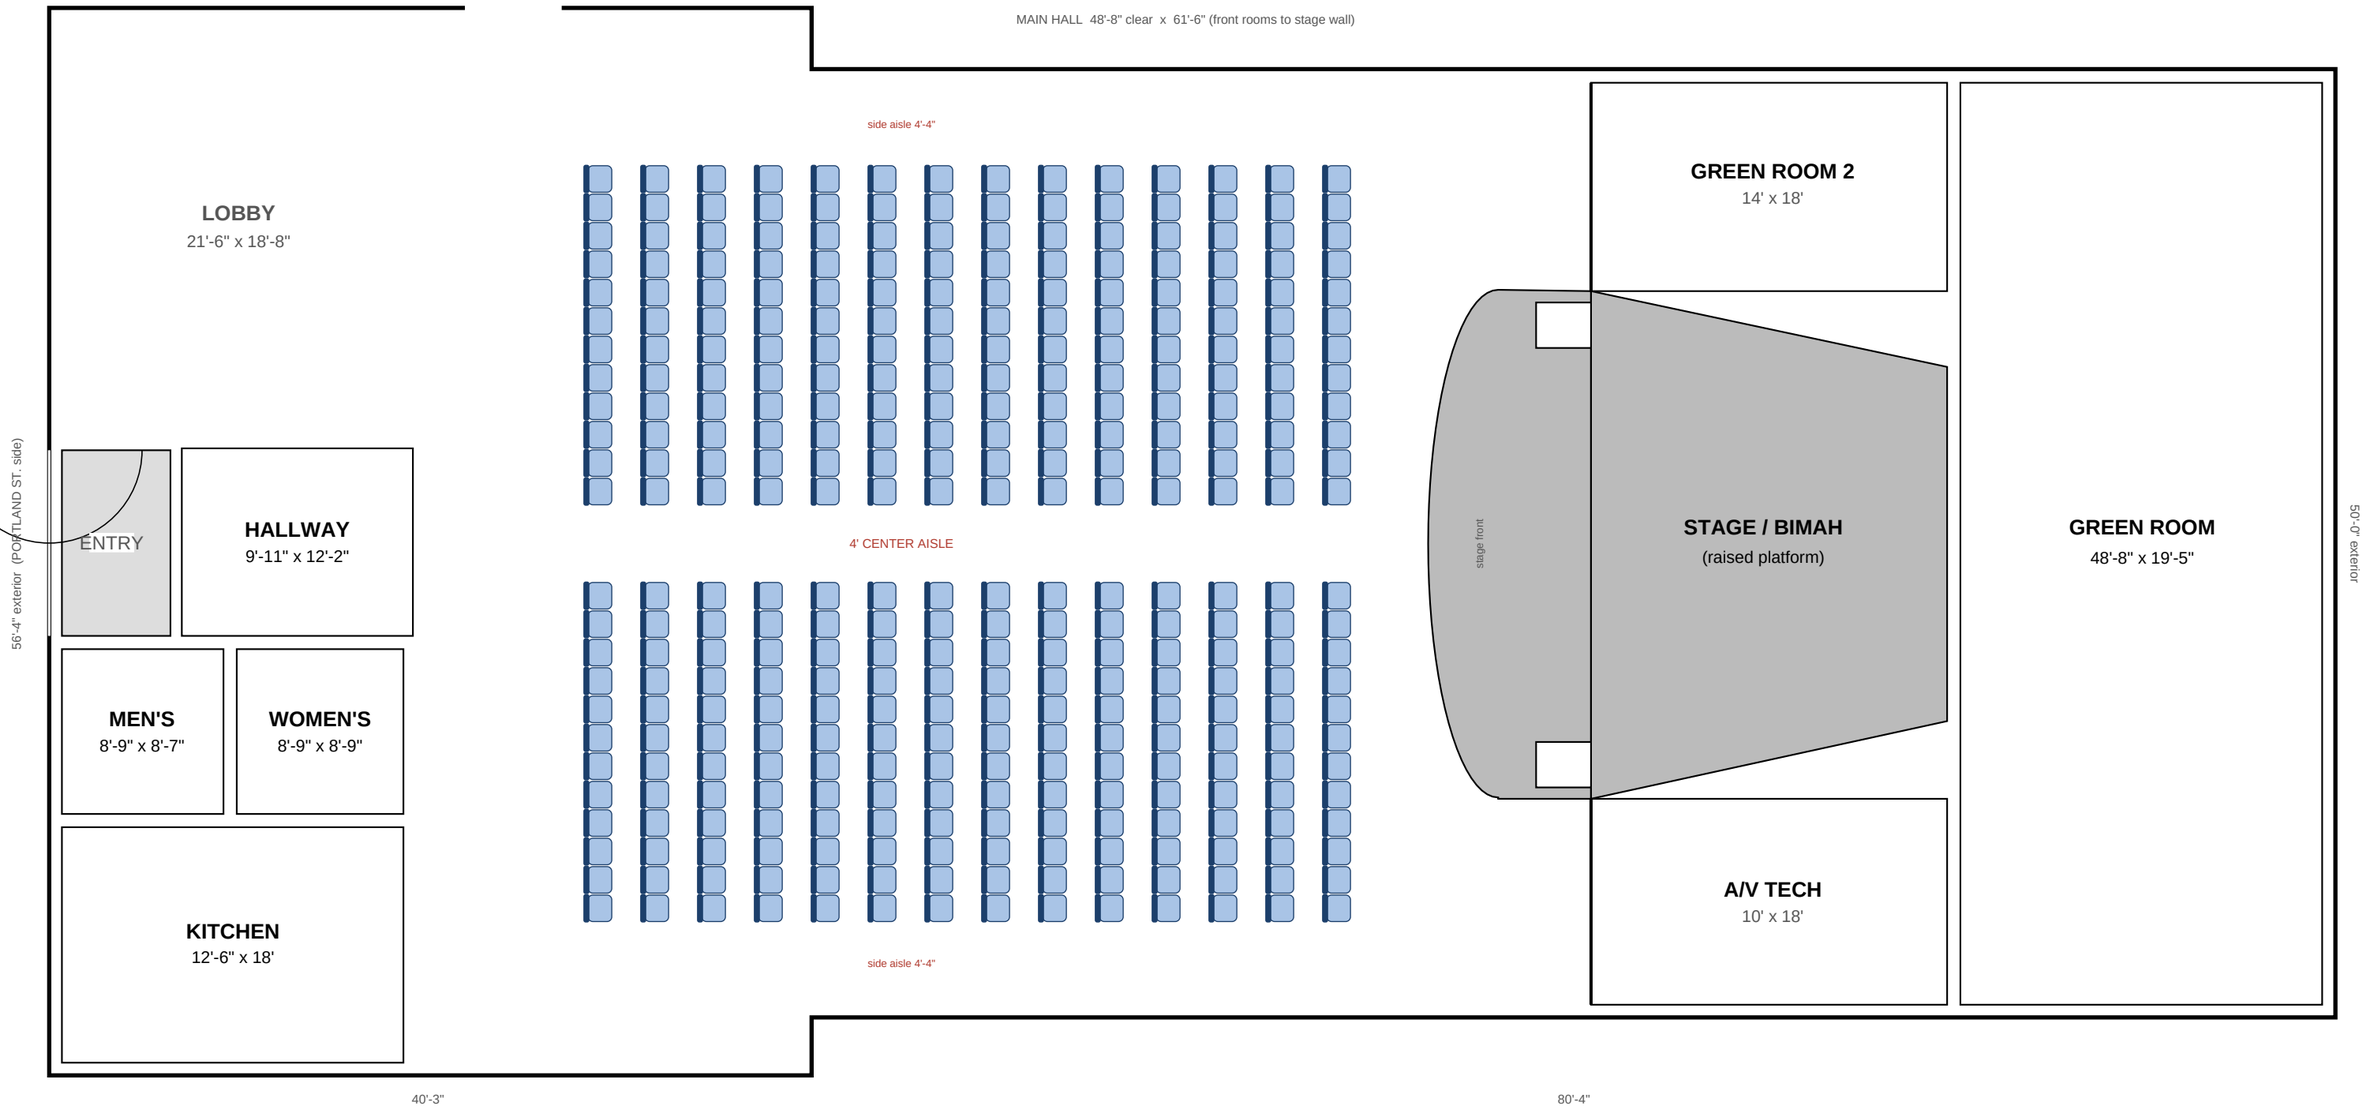

Source: 333_synagogue_drawings_00 floor plan + ALTA survey (Mar 2015). Walls scaled from the drawing; dims approx. +/- 1'.
Chairs 18", rounds 60", classroom tables 8' x 18", farm tables 8' x 36". Verify egress, aisle widths and occupant load with Phoenix Fire before use.
Prepared Sep 2026 for event planning only - not for construction.

333 PHX | Classroom Seating

333 E. Portland St., Phoenix AZ - a Phoenix event and production space - main hall setup diagram - scale 1/8" = 1'-0" on 11 x 17 (print at 100%)

36 tables (8' x 18") x 4 = 144 seats | 3 per table = 108 (roomier) | two 16' runs per row, 6' center aisle, 5'-4" side aisles, 5' row pitch | back row removed to keep the front doors clear

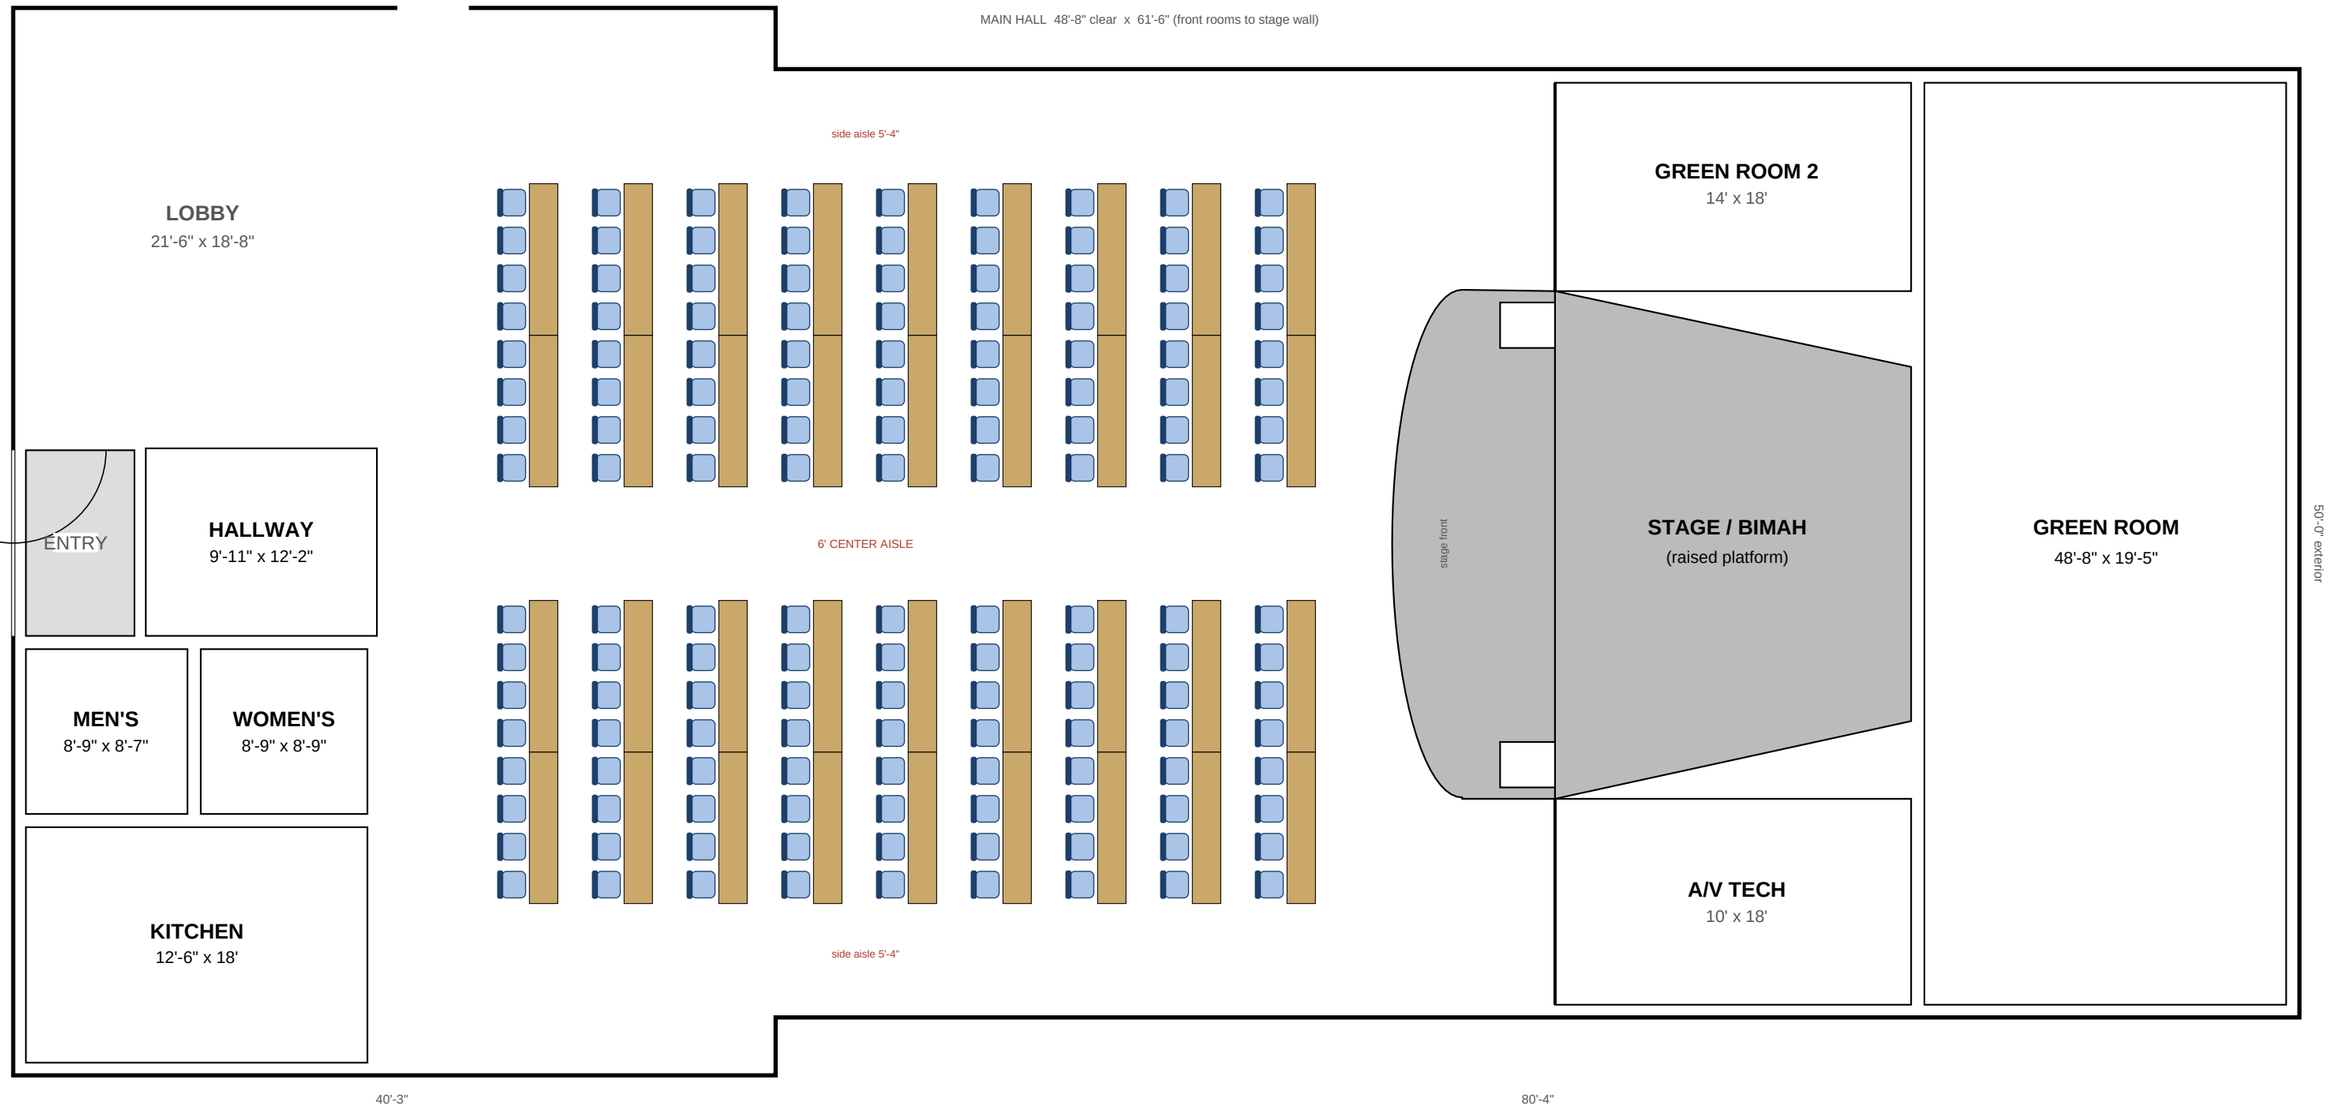

Source: 333_synagogue_drawings_00 floor plan + ALTA survey (Mar 2015). Walls scaled from the drawing; dims approx. +/- 1'.
Chairs 18", rounds 60", classroom tables 8' x 18", farm tables 8' x 36". Verify egress, aisle widths and occupant load with Phoenix Fire before use.
Prepared Sep 2026 for event planning only - not for construction.

333 PHX | Banquet Rounds

333 E. Portland St., Phoenix AZ - a Phoenix event and production space - main hall setup diagram - scale 1/8" = 1'-0" on 11 x 17 (print at 100%)

16 x 60" rounds x 10 = 160 seats (8 per table = 128) | 12' table centers, ~5' clear between chair backs for servers | back row removed to keep the lobby, restroom and kitchen doors clear

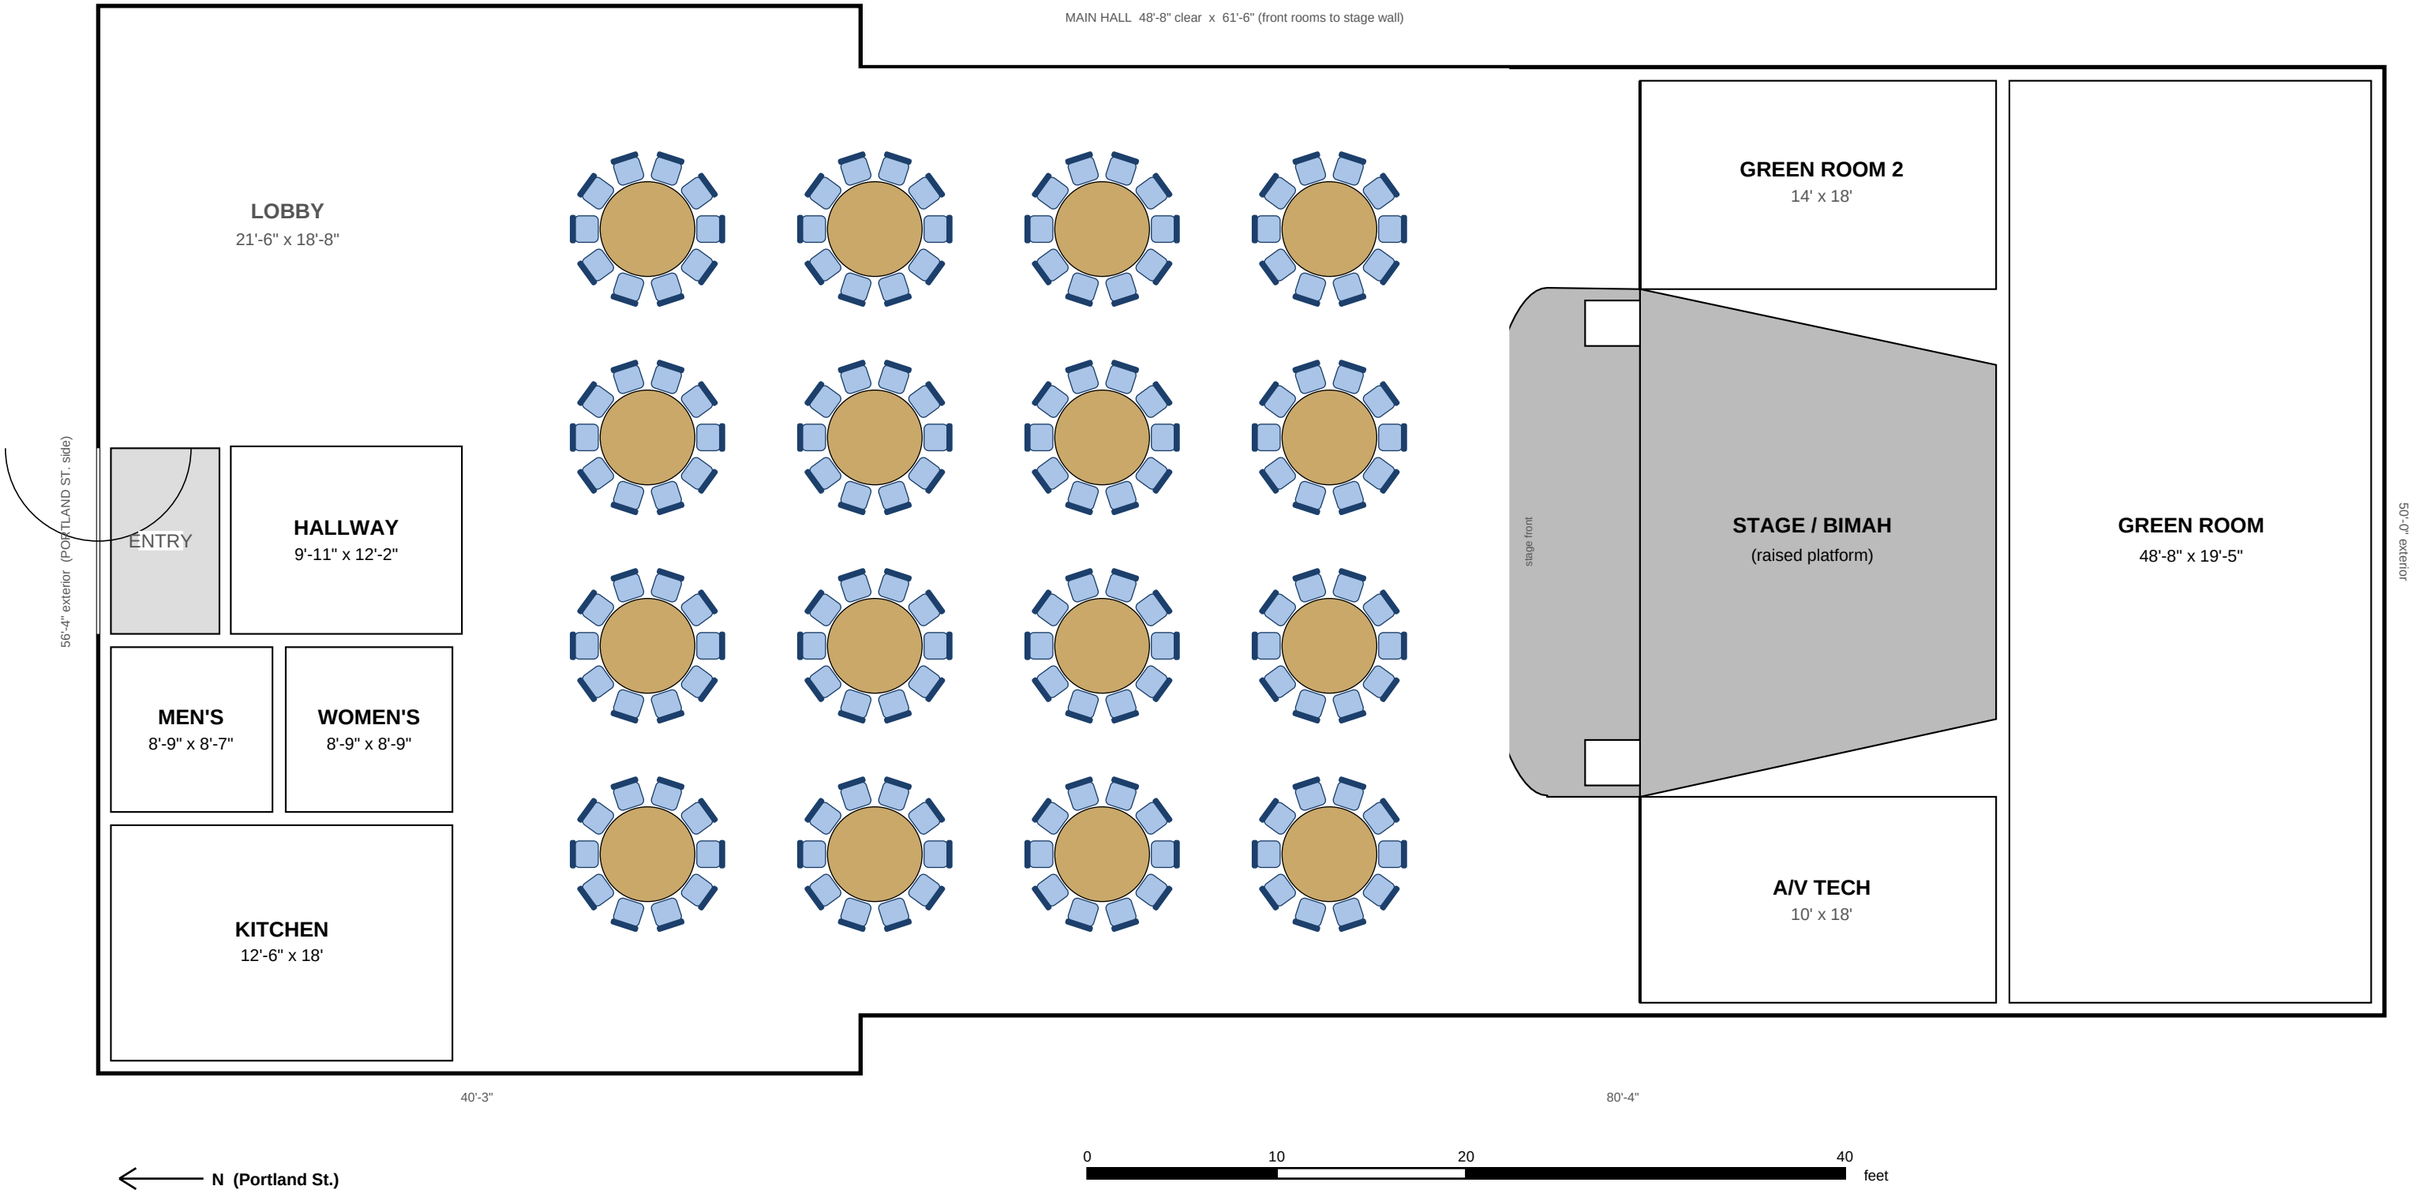

Source: 333_synagogue_drawings_00 floor plan + ALTA survey (Mar 2015). Walls scaled from the drawing; dims approx. +/- 1'.
Chairs 18", rounds 60", classroom tables 8' x 18", farm tables 8' x 36". Verify egress, aisle widths and occupant load with Phoenix Fire before use.
Prepared Sep 2026 for event planning only - not for construction.

333 PHX | Half Rounds (crescent, keynote / brunch)

333 E. Portland St., Phoenix AZ - a Phoenix event and production space - main hall setup diagram - scale 1/8" = 1'-0" on 11 x 17 (print at 100%)

20 x 60" half rounds (crescent) x 5 = 100 seats | chairs on the back half only, everyone faces the stage | 9' row pitch, ~10' across for server access | back row removed to keep the front doors clear

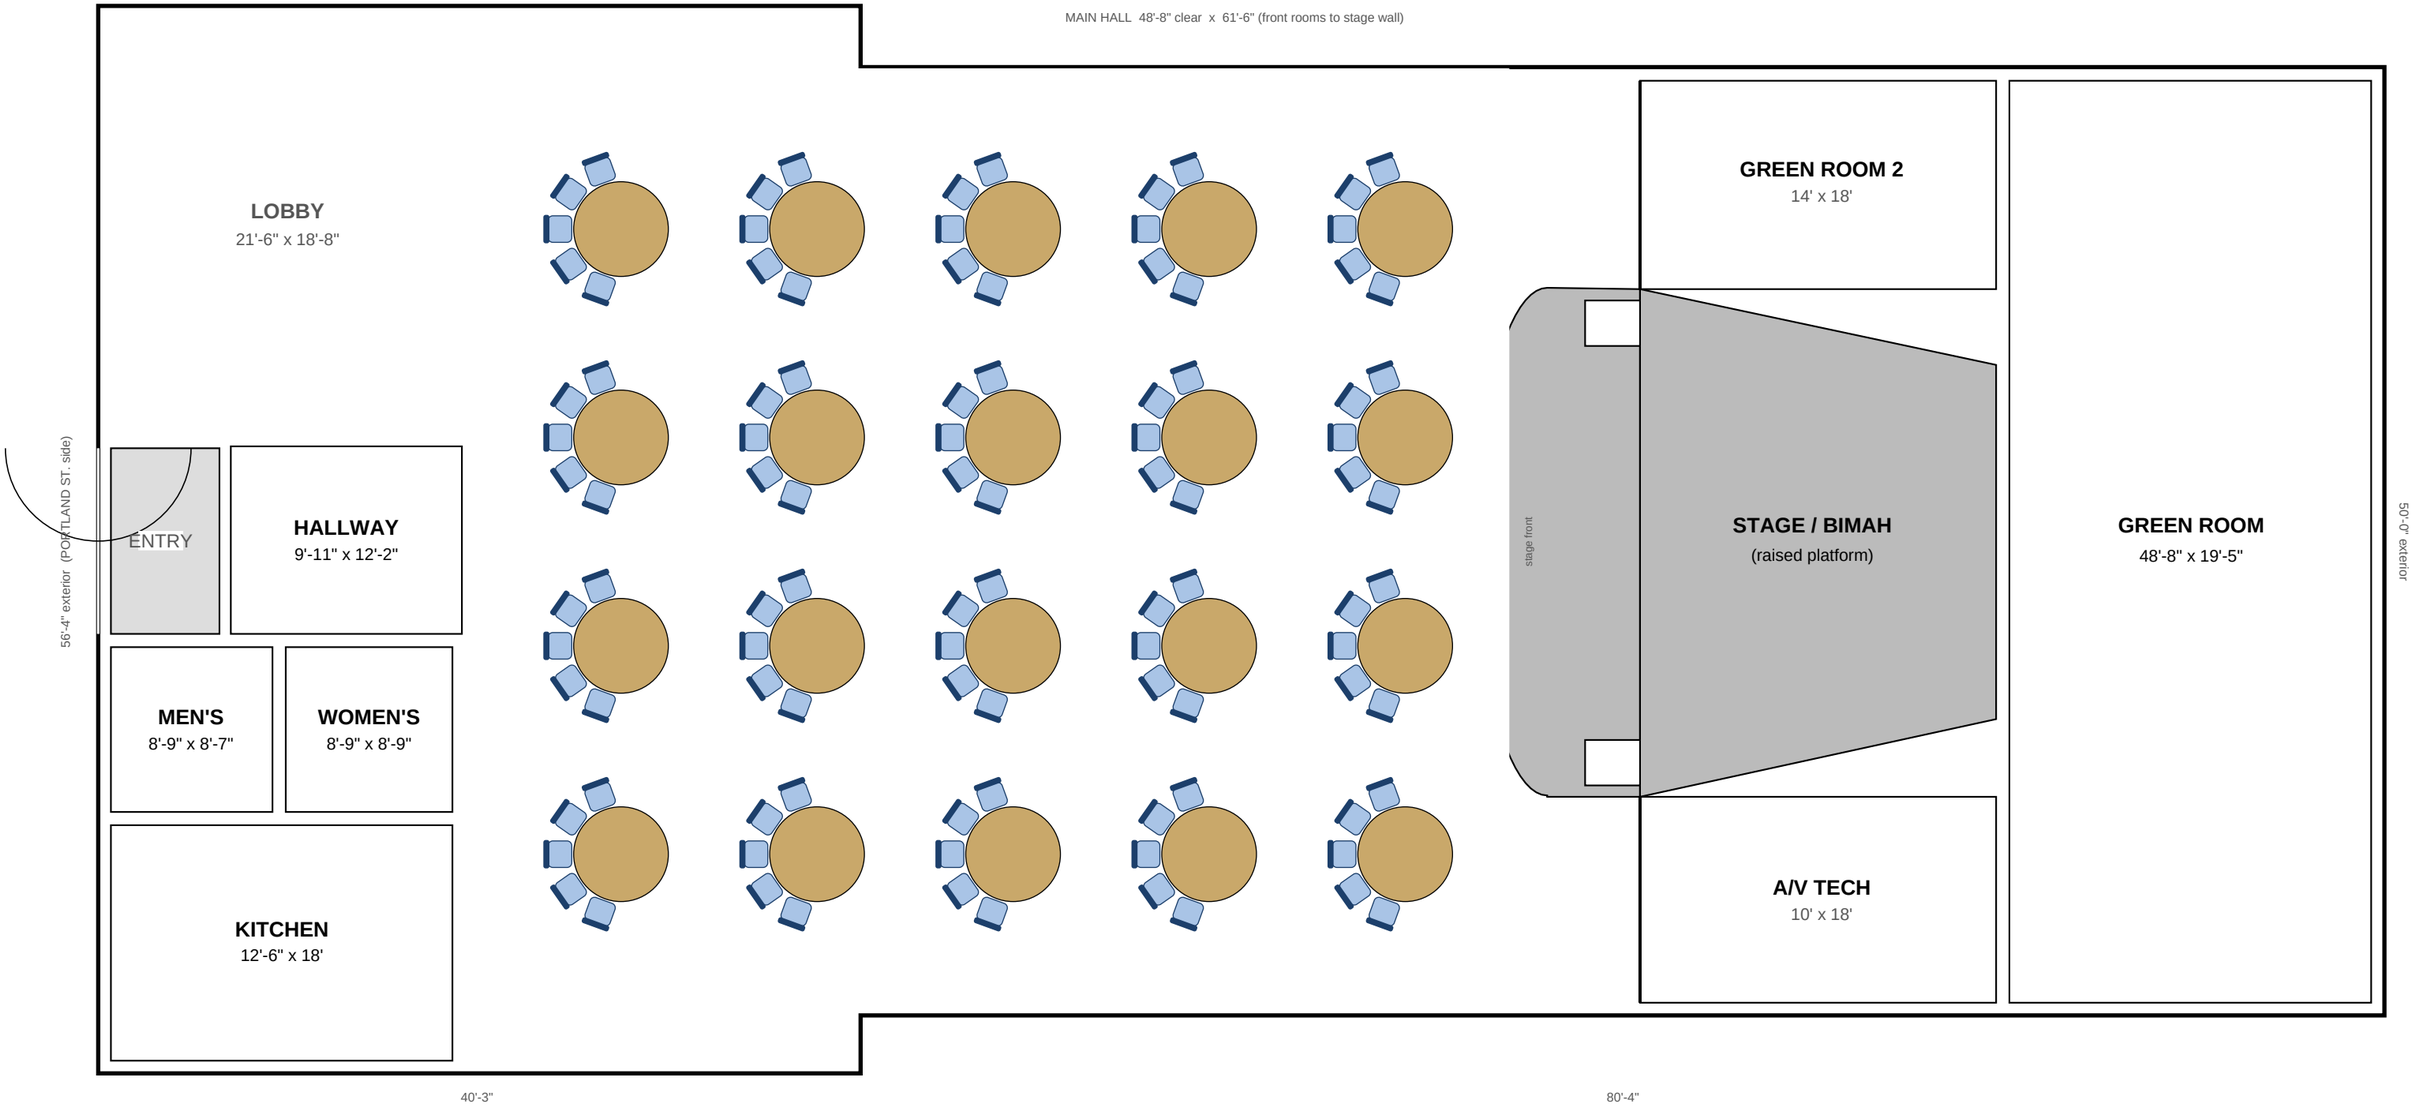

Source: 333_synagogue_drawings_00 floor plan + ALTA survey (Mar 2015). Walls scaled from the drawing; dims approx. +/- 1'.
Chairs 18", rounds 60", classroom tables 8' x 18", farm tables 8' x 36". Verify egress, aisle widths and occupant load with Phoenix Fire before use.
Prepared Sep 2026 for event planning only - not for construction.

333 PHX | Farm Tables (long banquet)

333 E. Portland St., Phoenix AZ - a Phoenix event and production space - main hall setup diagram - scale 1/8" = 1'-0" on 11 x 17 (print at 100%)

4 continuous farm tables, 40' x 36" each (five 8' sections joined) = 168 seats with end seats (160 without) | 10'-6" run pitch, 4'-6" for guests/chairs, 2'-2" per seat

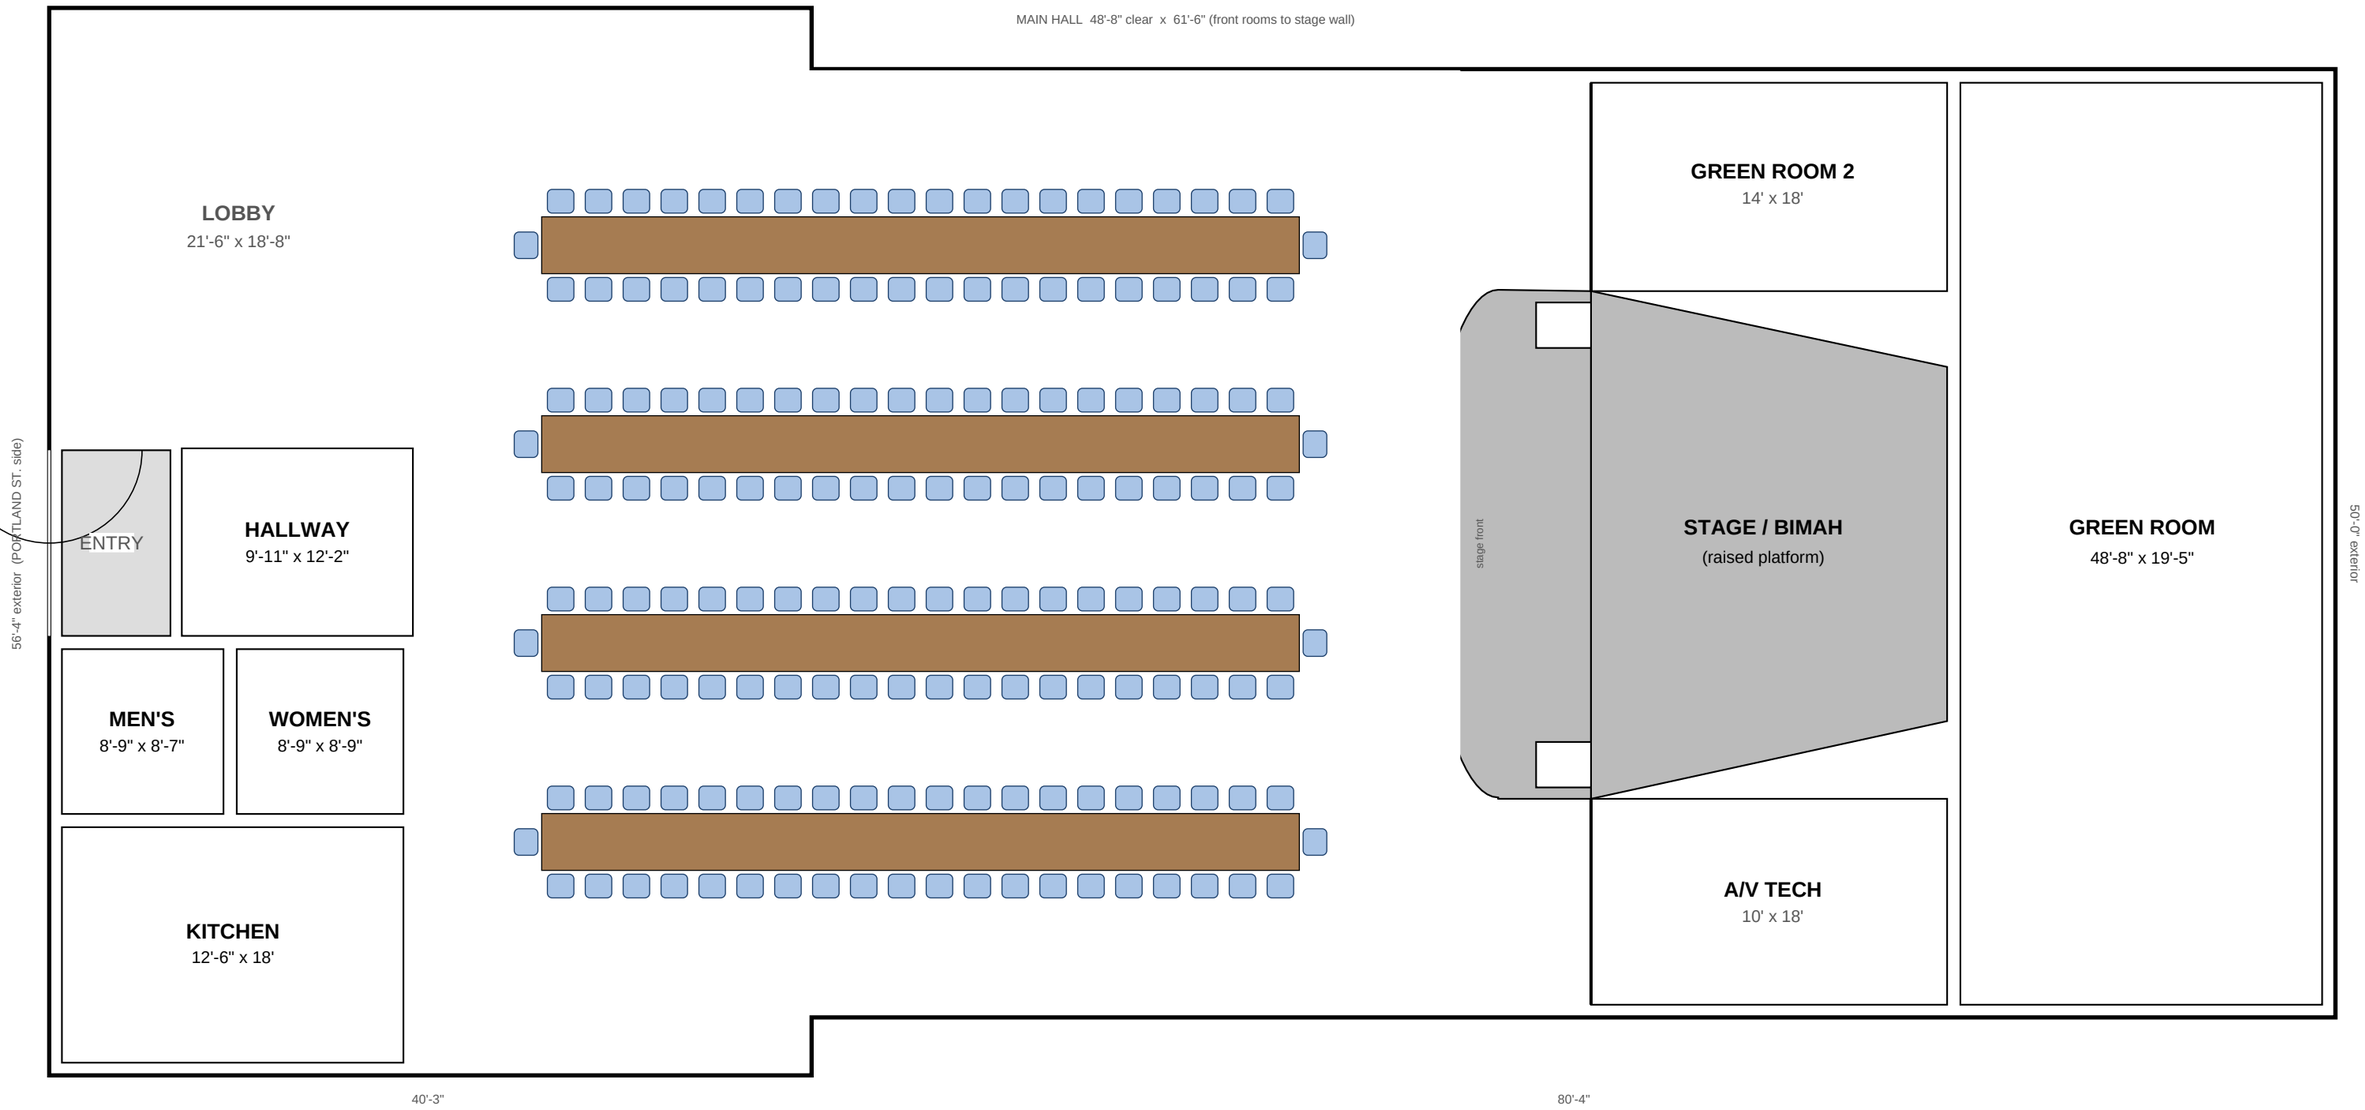

Source: 333_synagogue_drawings_00 floor plan + ALTA survey (Mar 2015). Walls scaled from the drawing; dims approx. +/- 1'.
Chairs 18", rounds 60", classroom tables 8' x 18", farm tables 8' x 36". Verify egress, aisle widths and occupant load with Phoenix Fire before use.
Prepared Sep 2026 for event planning only - not for construction.

333 PHX | Standing Reception

333 E. Portland St., Phoenix AZ - a Phoenix event and production space - main hall setup diagram - scale 1/8" = 1'-0" on 11 x 17 (print at 100%)

33 cocktail highboys (30") in a staggered pattern facing the stage (comedy / show mode), 8' centers | standing capacity ~410 at 7 sf/person, ~480 at 6 sf/person (main hall only) - Fire Marshal sets the legal number

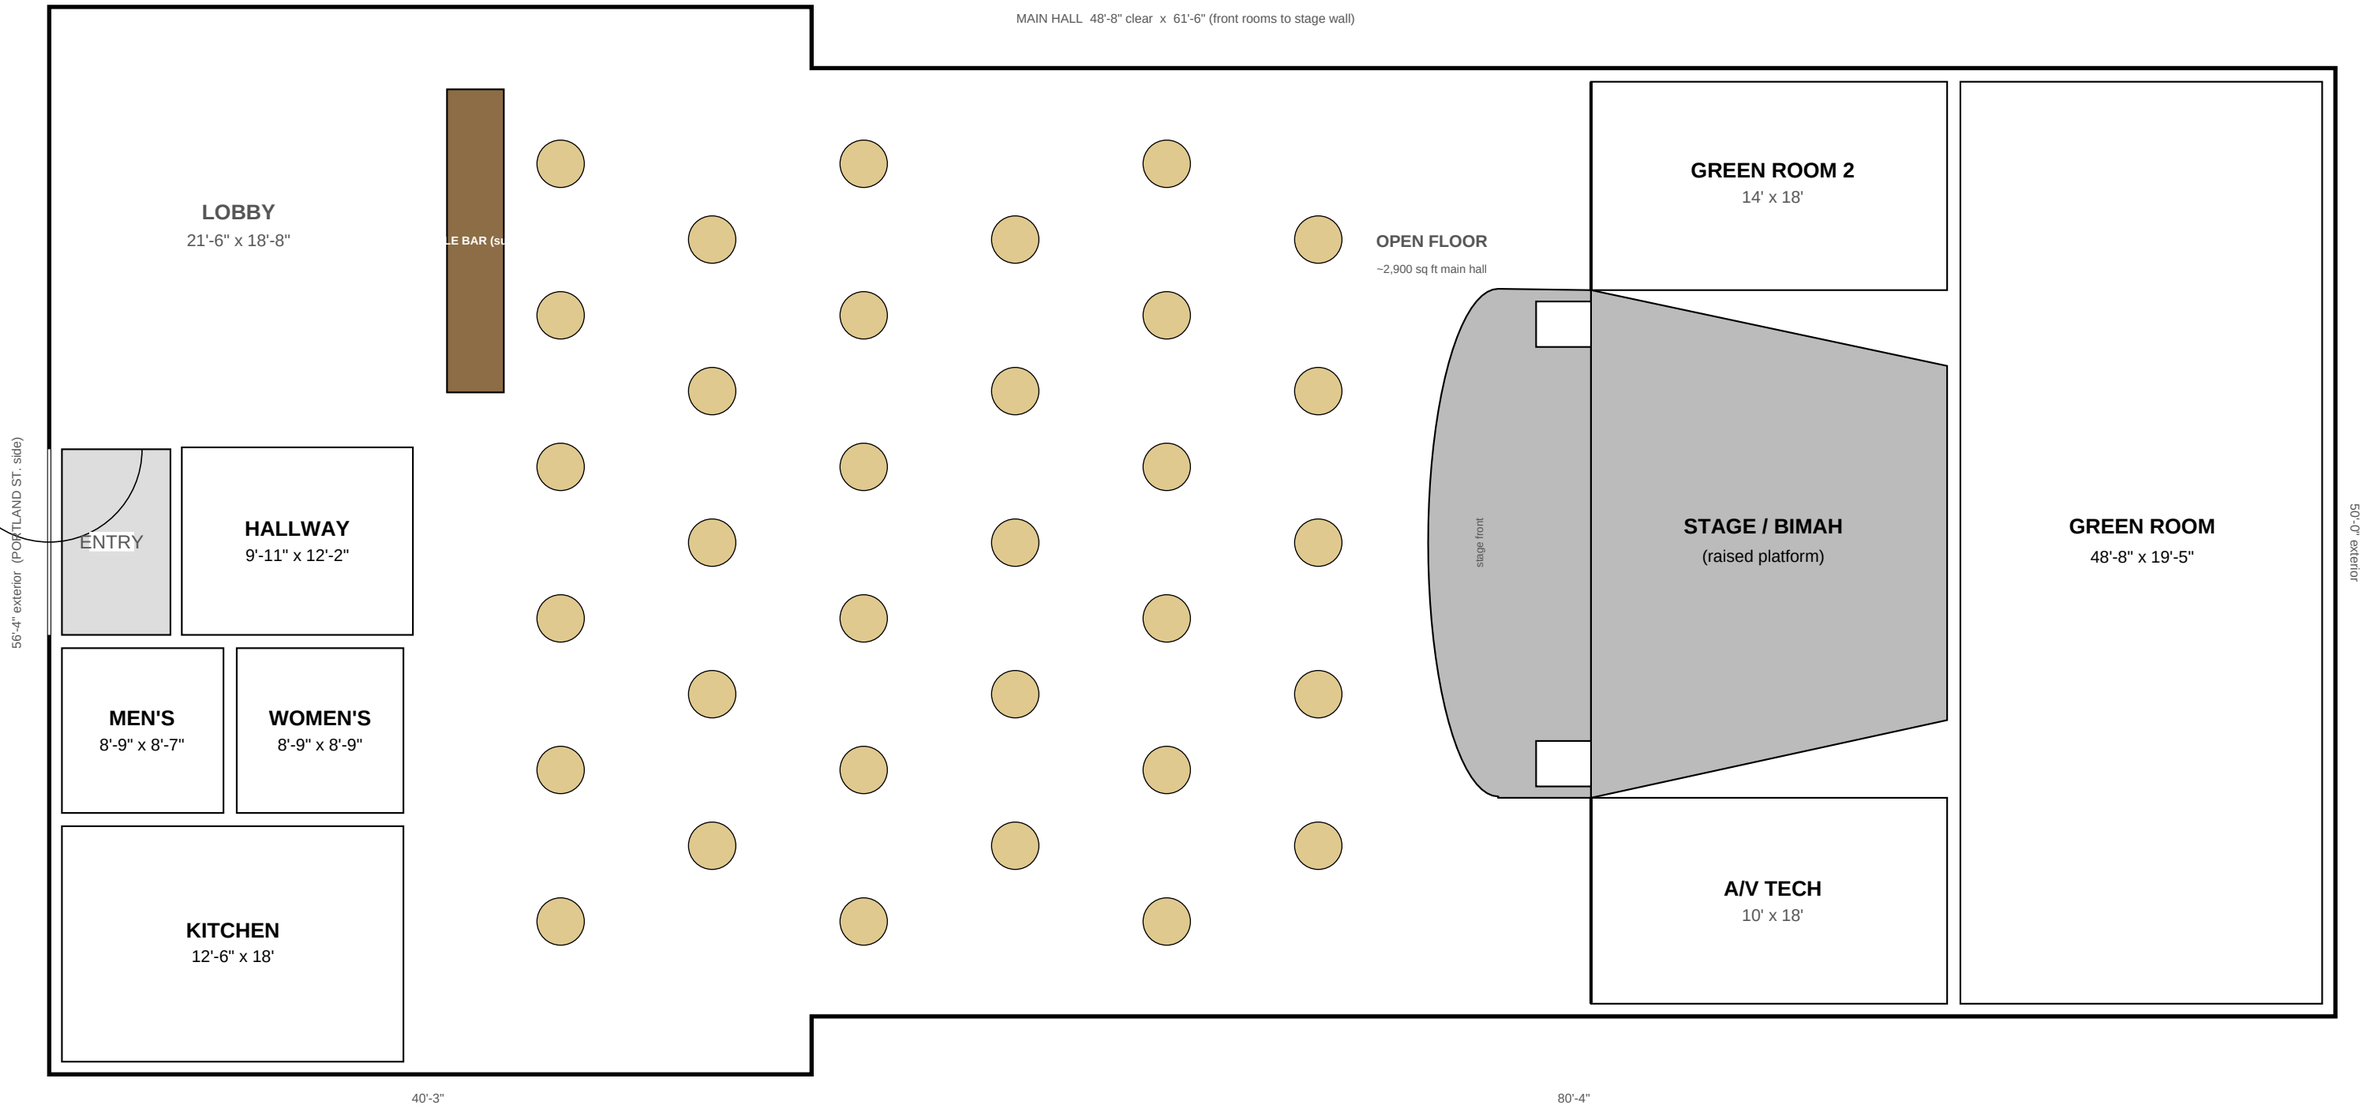

Source: 333_synagogue_drawings_00 floor plan + ALTA survey (Mar 2015). Walls scaled from the drawing; dims approx. +/- 1'.
Chairs 18", rounds 60", classroom tables 8' x 18", farm tables 8' x 36". Verify egress, aisle widths and occupant load with Phoenix Fire before use.
Prepared Sep 2026 for event planning only - not for construction.